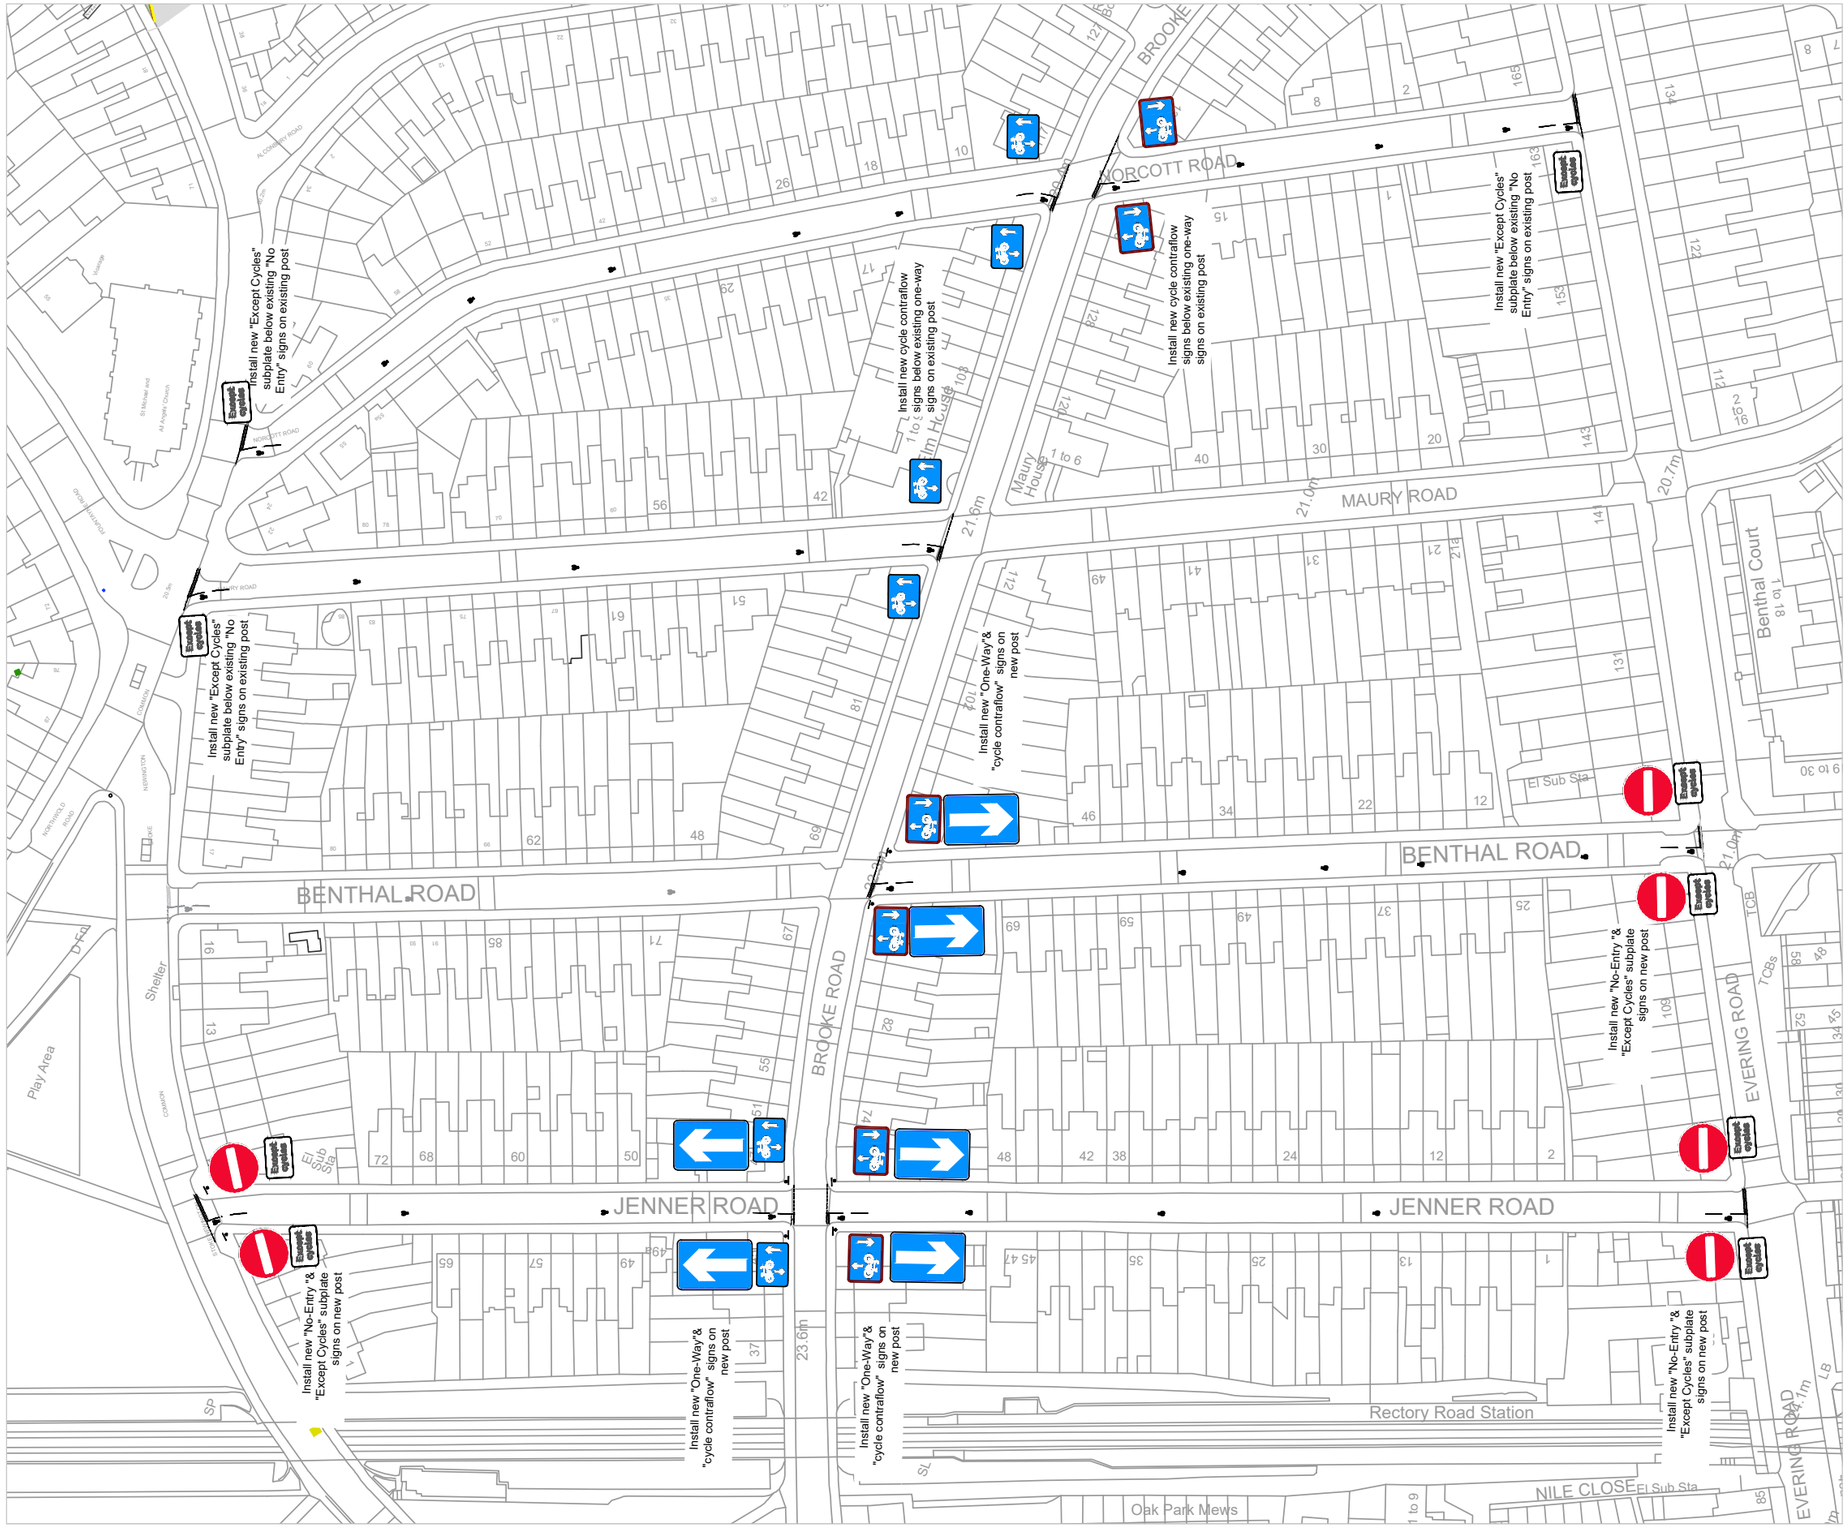
Install new "Except Cycles" subplate below existing "No Entry" signs on existing post
Except cycles
Install new "Except Cycles" subplate below existing "No Entry" signs on existing post
Except cycles
Install new cycle contraflow signs below existing one-way signs on existing post
Install new cycle contraflow signs below existing one-way signs on existing post
Install new "Except Cycles" subplate below existing "No Entry" signs on existing post
Except cycles
Install new "One-Way"& "cycle contraflow" signs on new post
Except cycles
Except cycles
Except cycles

Hackney Downs LTN
Proposed improvement works-Northwold Road

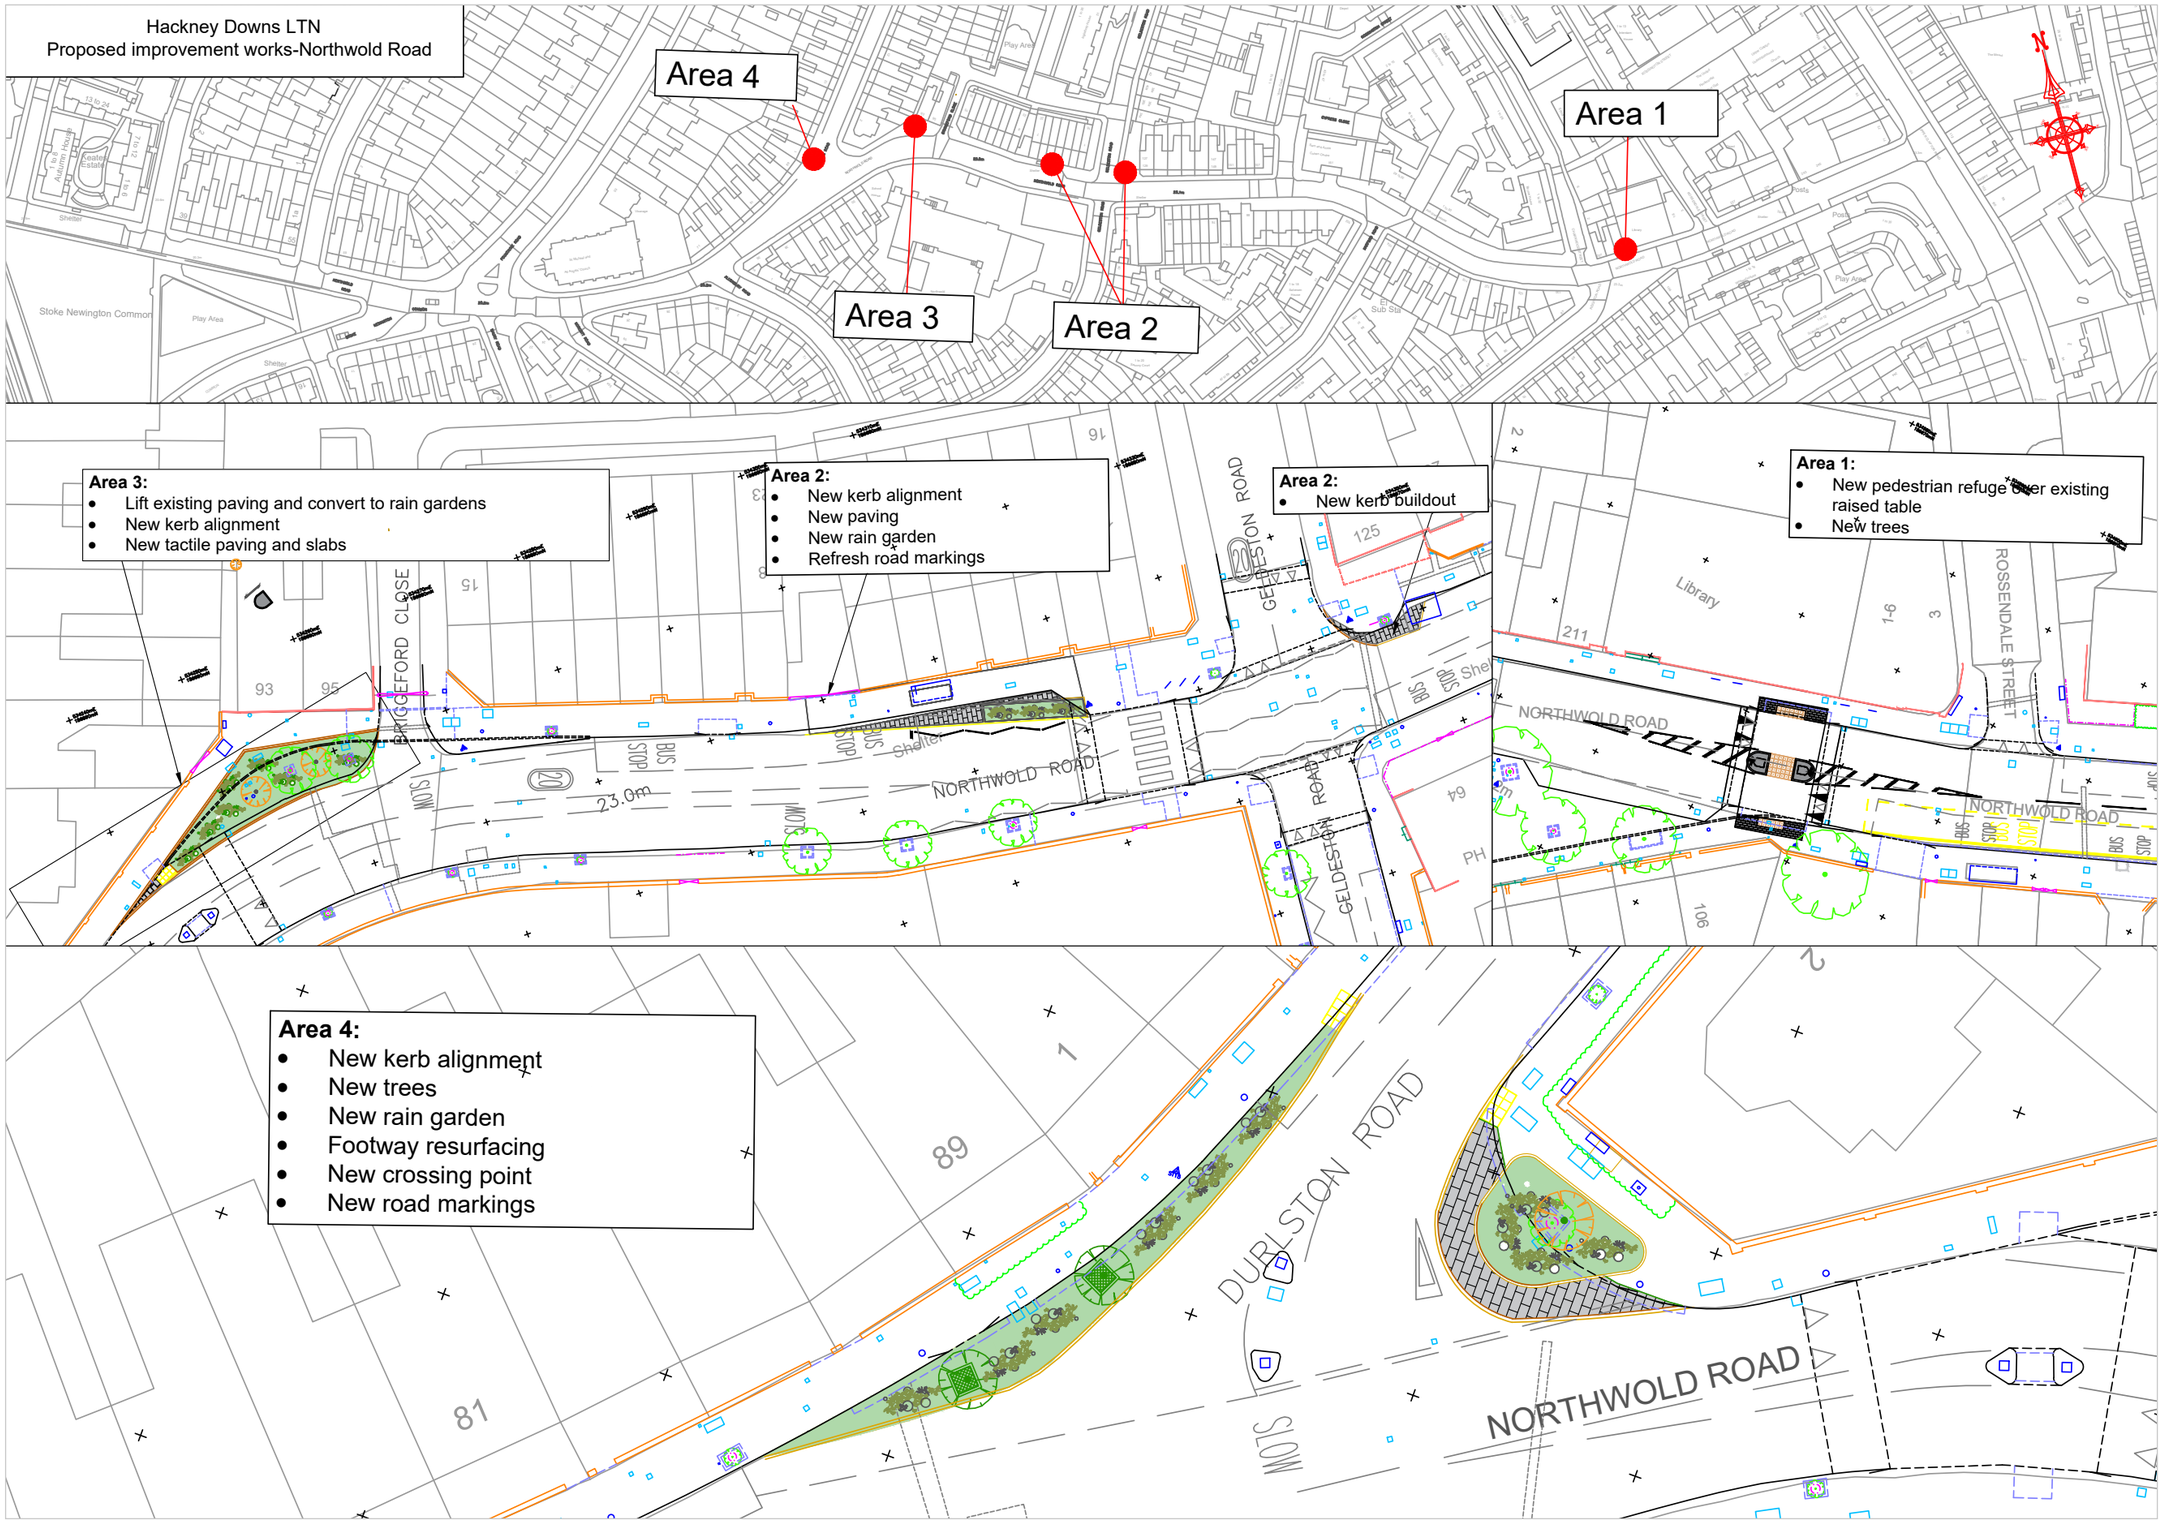

This project includes mapping data licensed from Ordnance Survey with the permission of HMSO © Crown Copyright 2009. All rights reserved. Licence number LA08638X

Hackney

HDS18658