Marlborough Avenue – Cycle Permeability

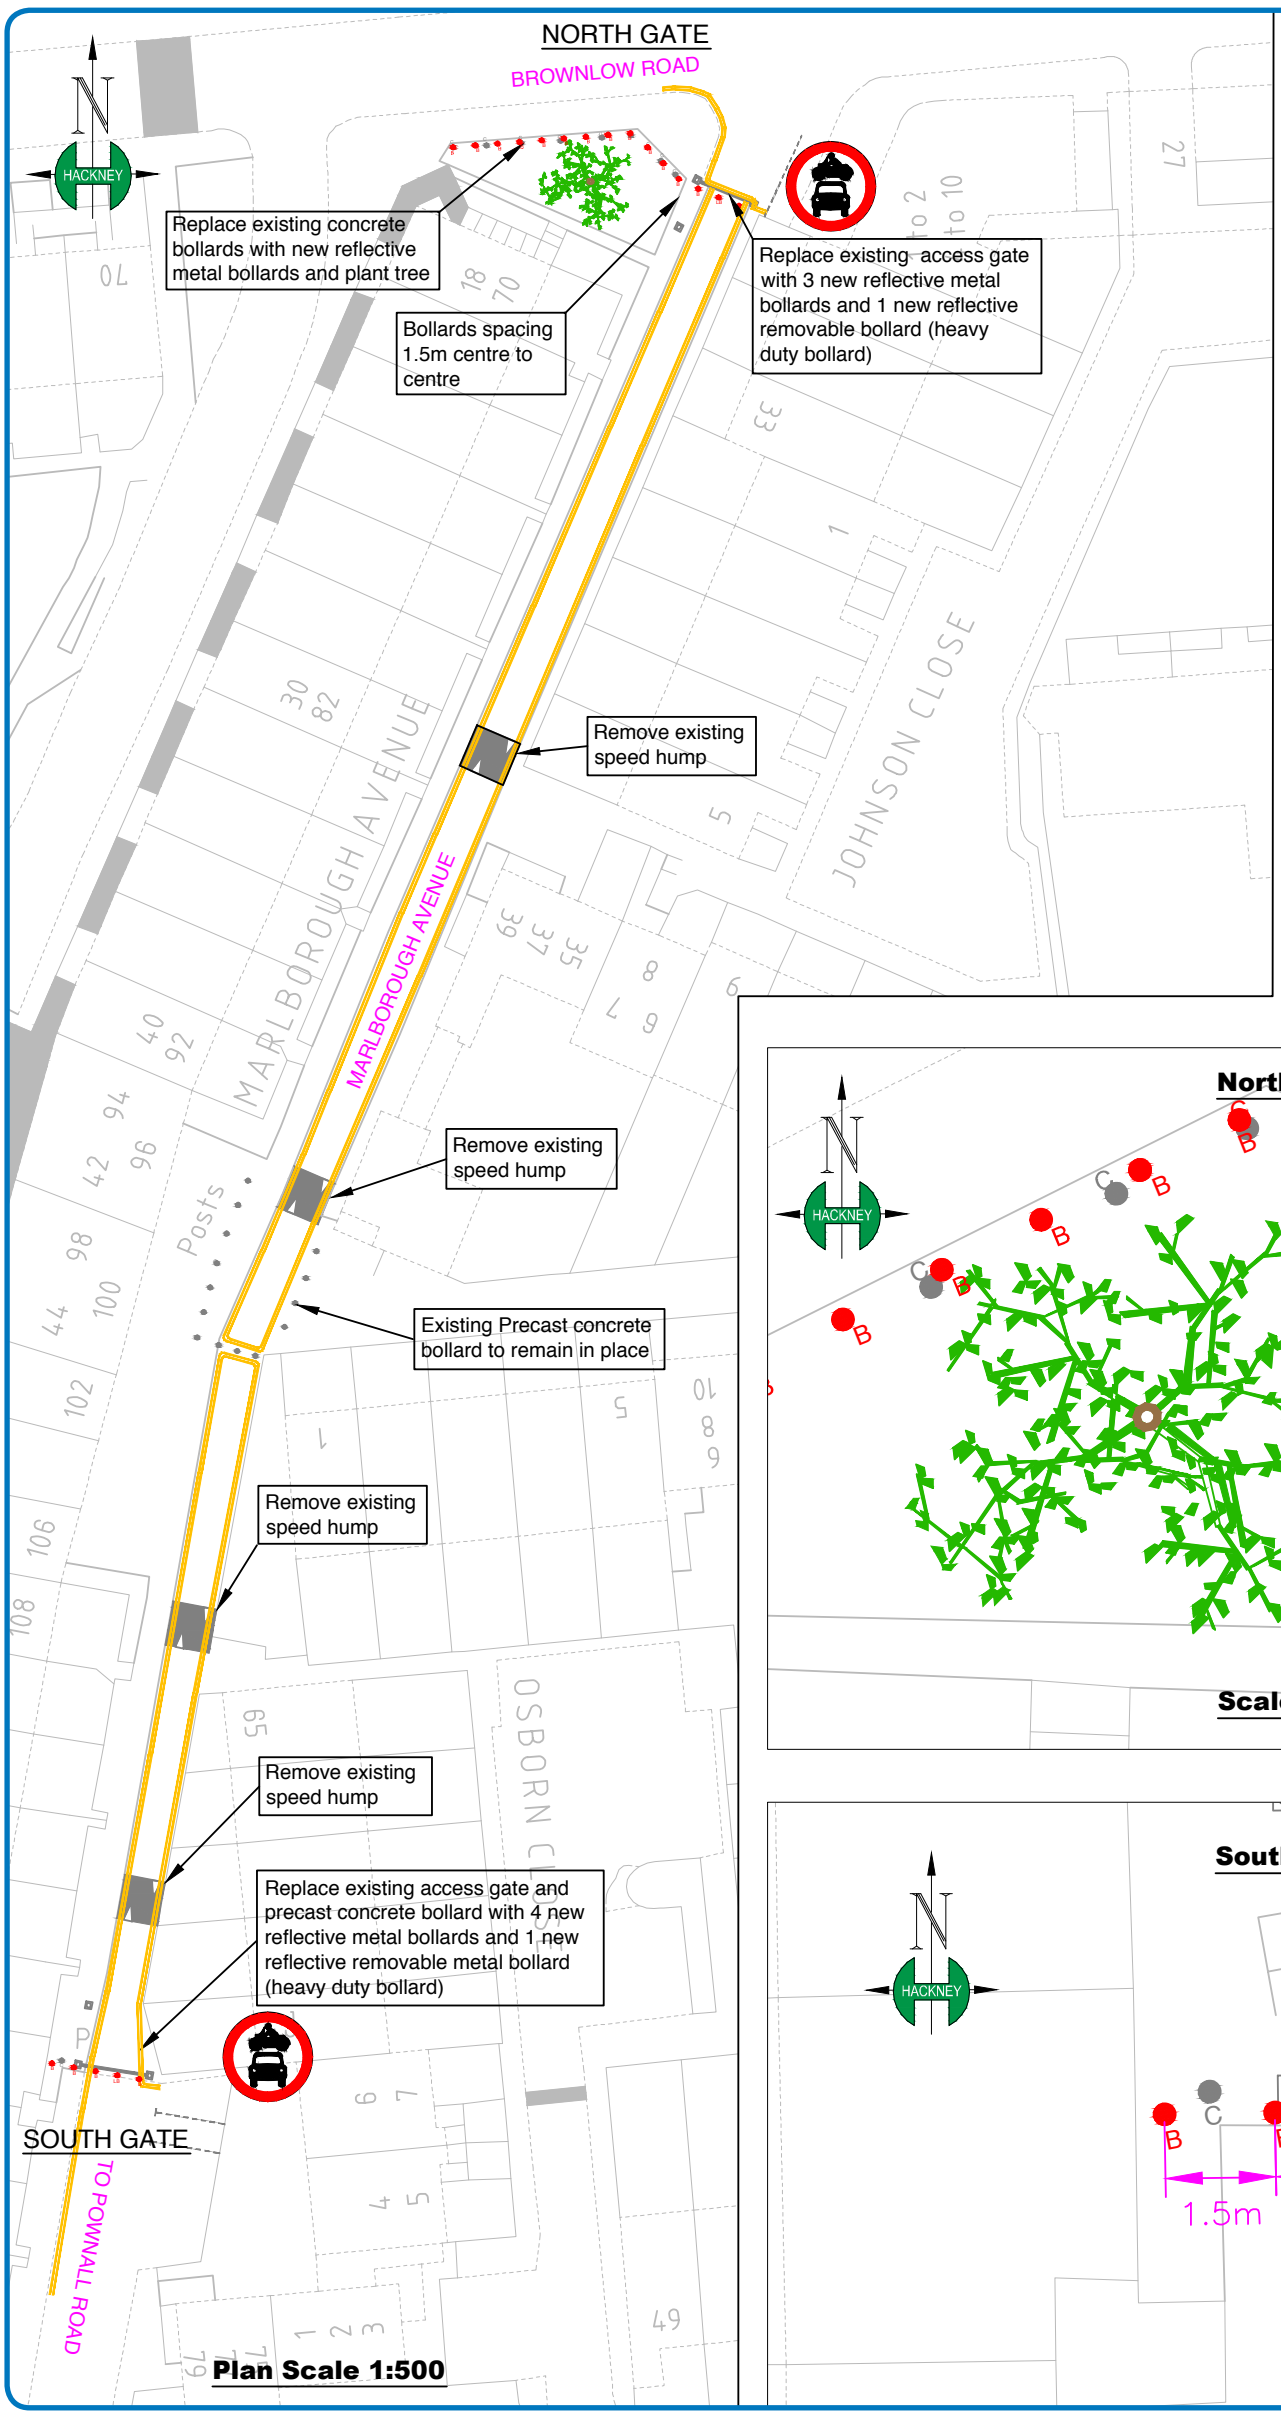

NOTE:

1. All dimensions are in metres unless otherwise stated.
2. Bollards shall be 1.5m centres to centres spacing.

KEY:

- C - Take up and dispose existing Precast concrete bollard
- B - Supply and install Trafalgar metal bollard medium
- LB - Supply and install drop-down metal bollard medium with Fire bridge locks
- Provide and plant Purple Beech and wild meadow grass mix around the tree
- Remove existing speed hump and resurface
- Remove existing gate and lock post to the Council store
- Parking Section to refresh existing double yellow road markings
- Install Diagram 619 (300mm Diameter) Class 1 retro-reflective traffic sign on post up to 4m (75mm diameter) including post cap, finished colour to be black

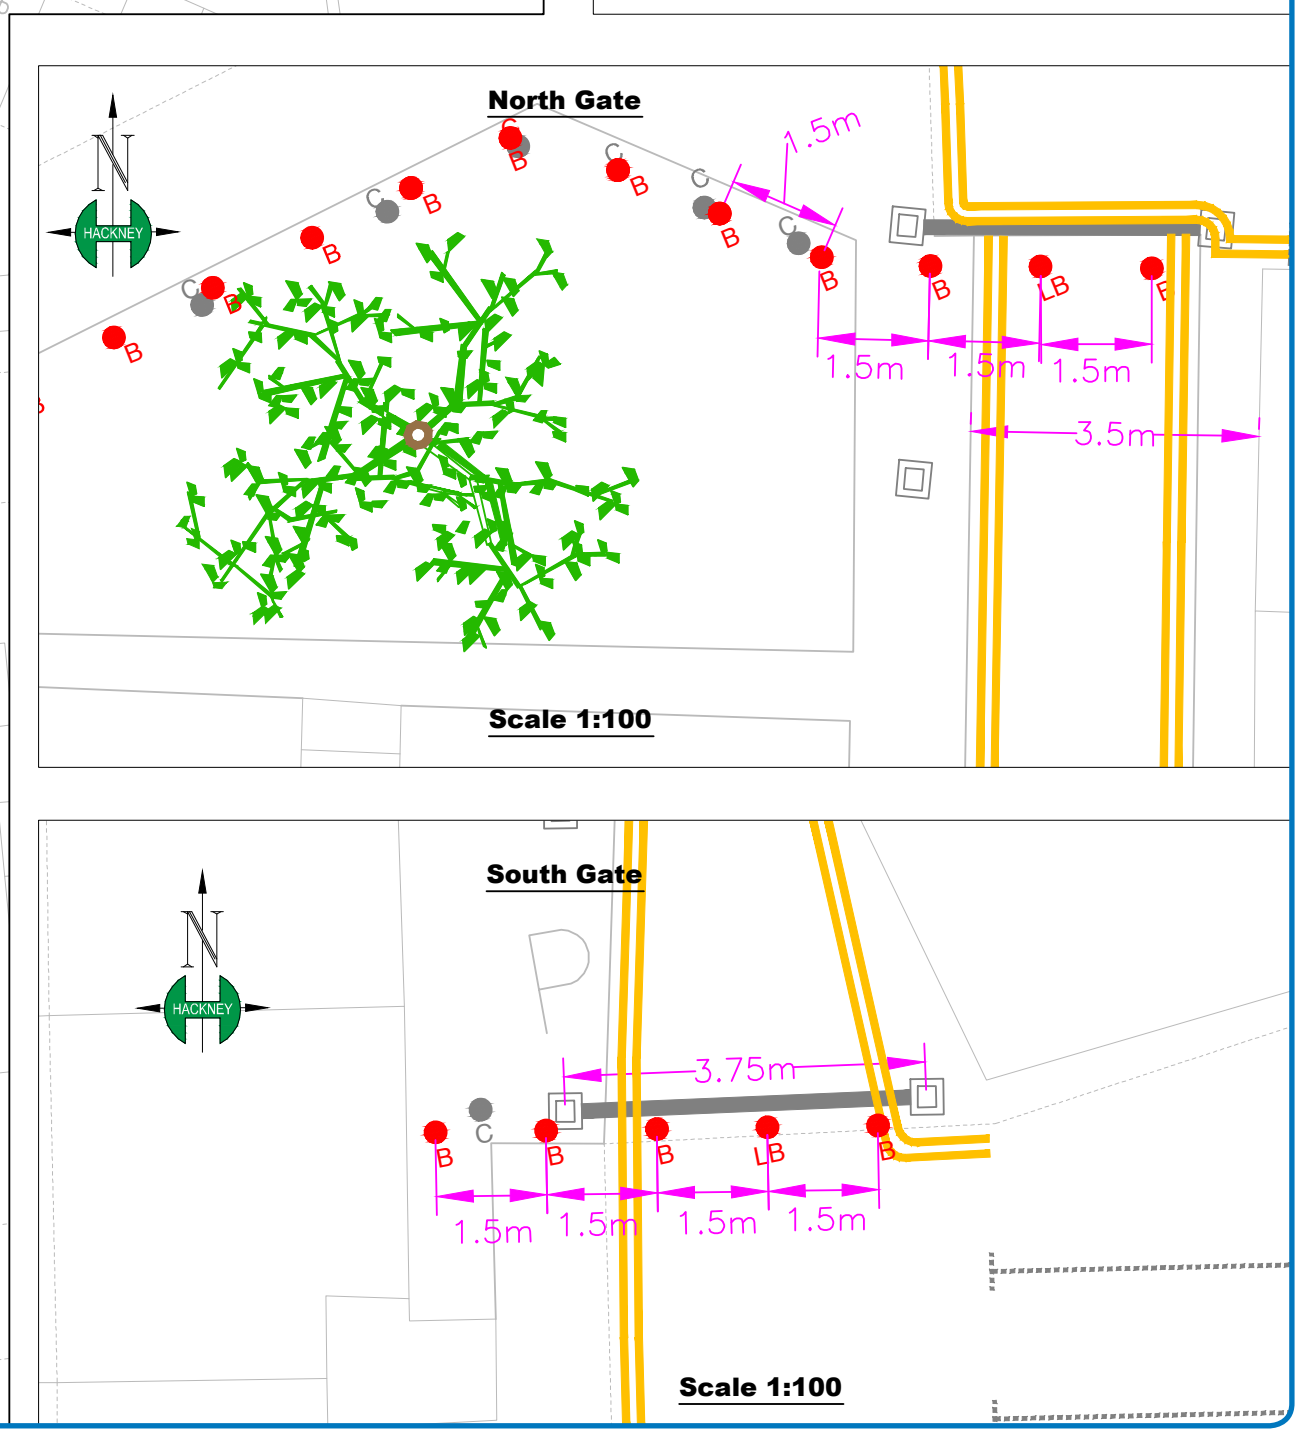

Produced by Hackney Design, Communications & Print • February 2015 • PJ58393

Hackney