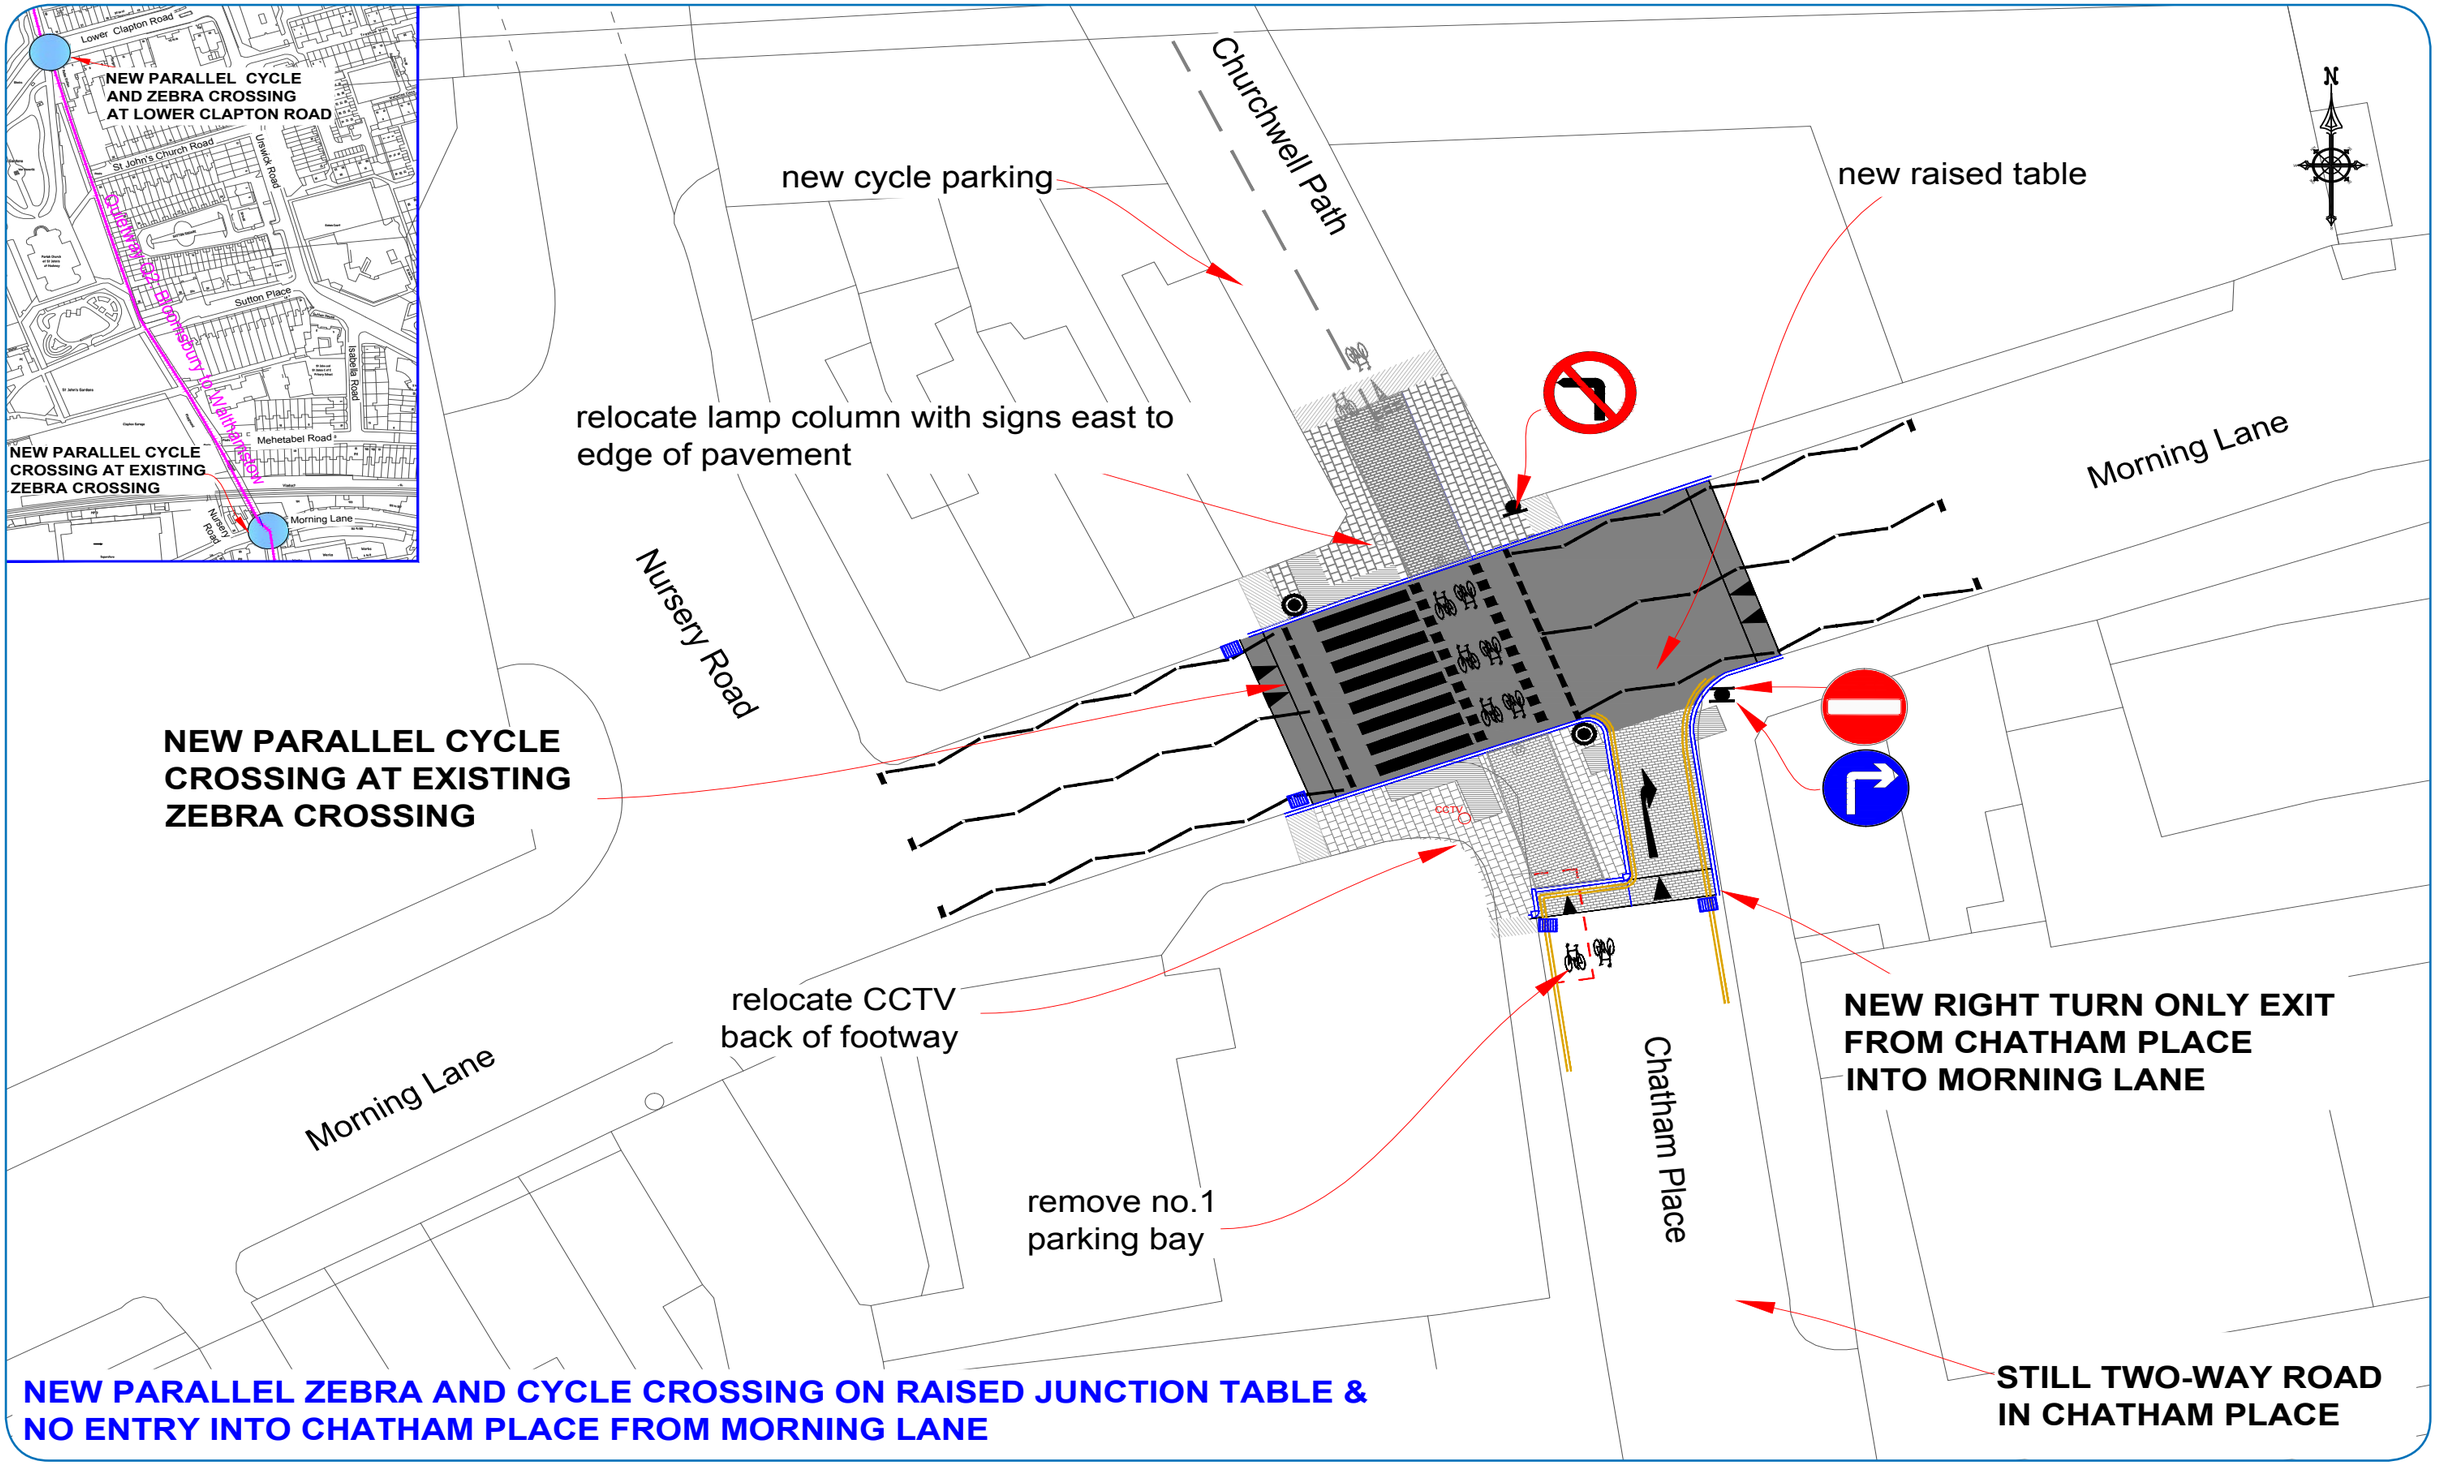

NEW PARALLEL ZEBRA AND CYCLE CROSSING ON RAISED JUNCTION TABLE & NO ENTRY INTO CHATHAM PLACE FROM MORNING LANE

This product is based on mapping data licensed from Ordnance Survey with the permission of HMSO © Crown Copyright 2016. All rights reserved. Licence number 100019635. 2016

Produced by Hackney Design, Communications & Print • July 2016 • PJ63526

Hackney