


New North Road and East Road
Proposed road safety and public realm improvements

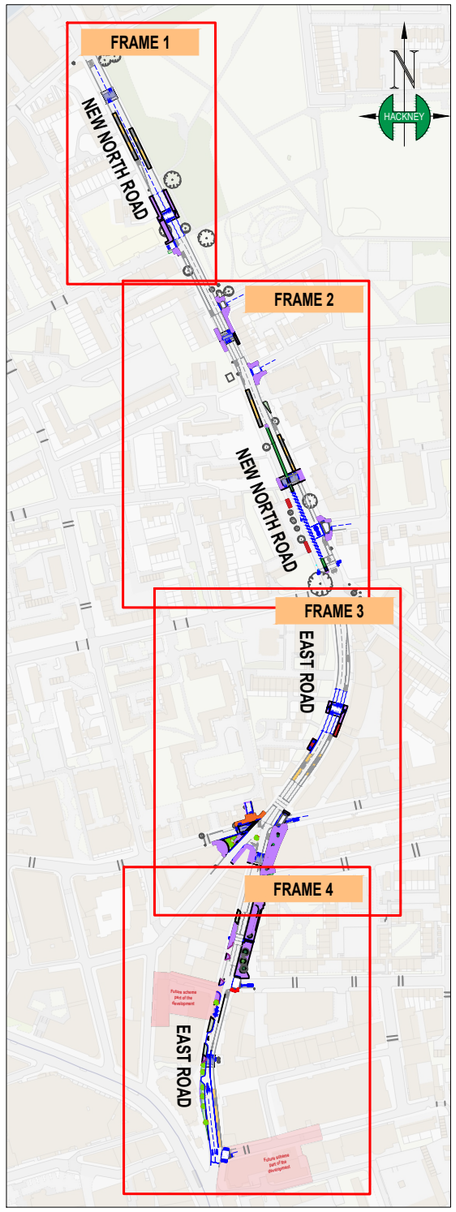


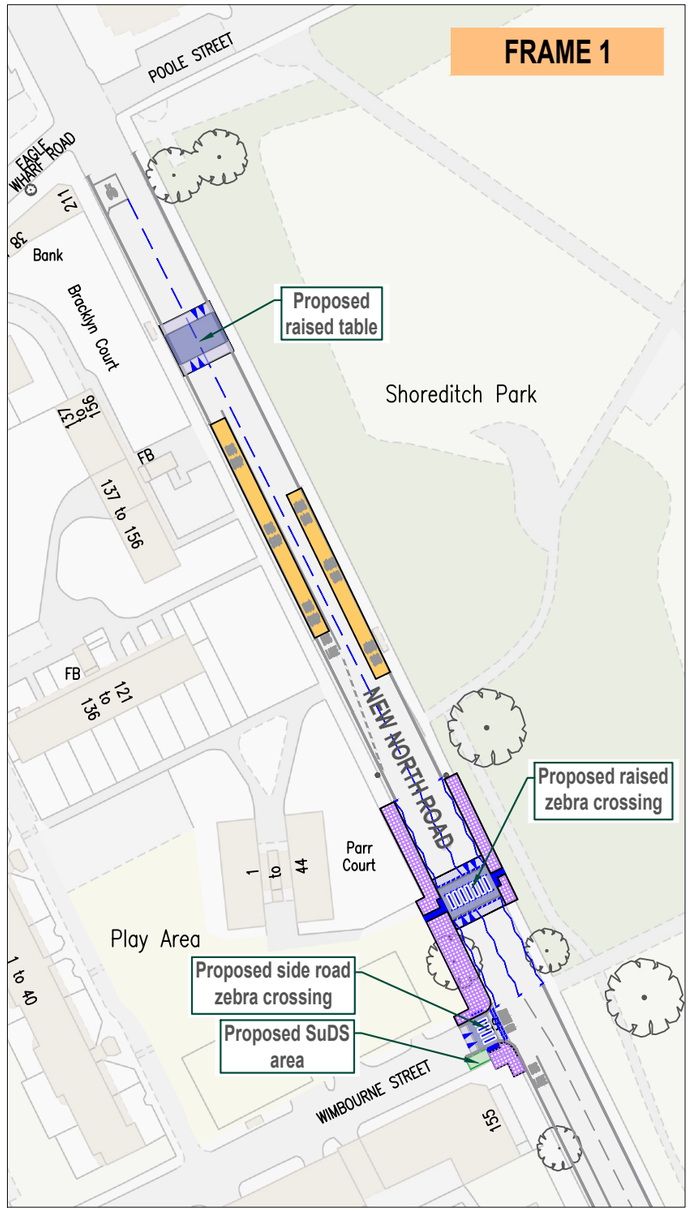


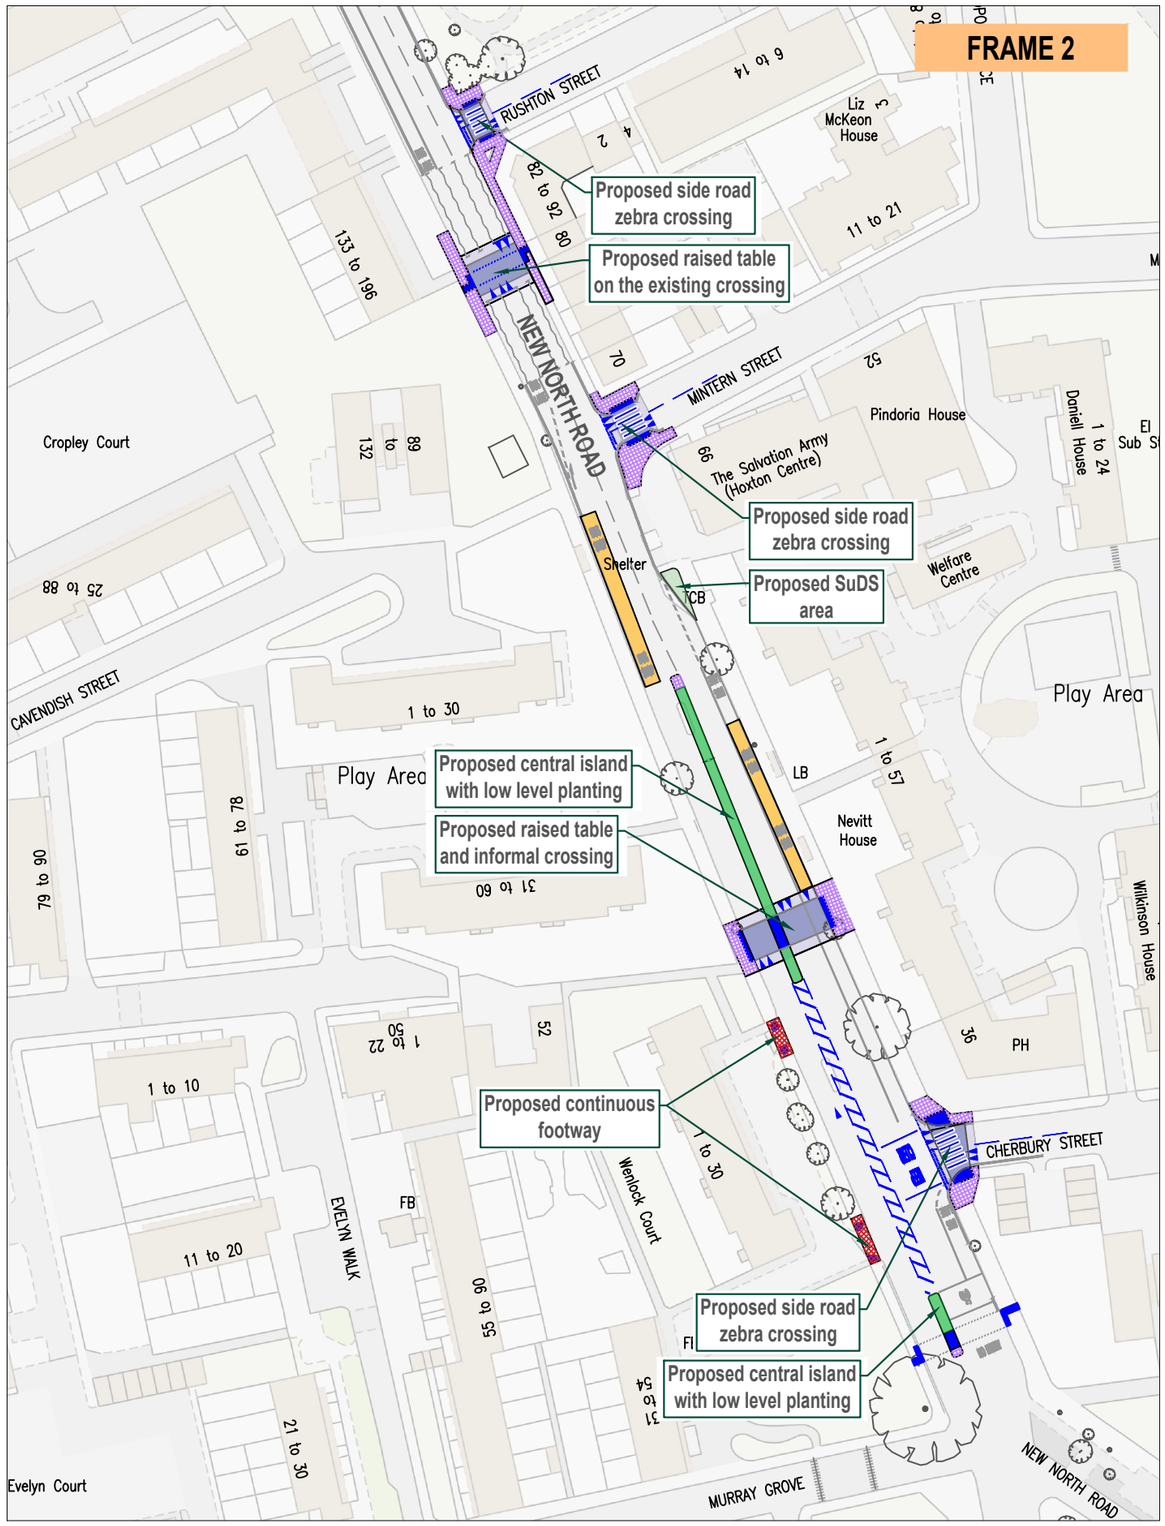

LEGEND

- Proposed raised table/ entry treatment
- Existing bus cage
- Proposed footway works
- Proposed blended crossing
- Proposed continuous footway
- Proposed SuDS area/rain garden
- Proposed new tree
- Existing tree

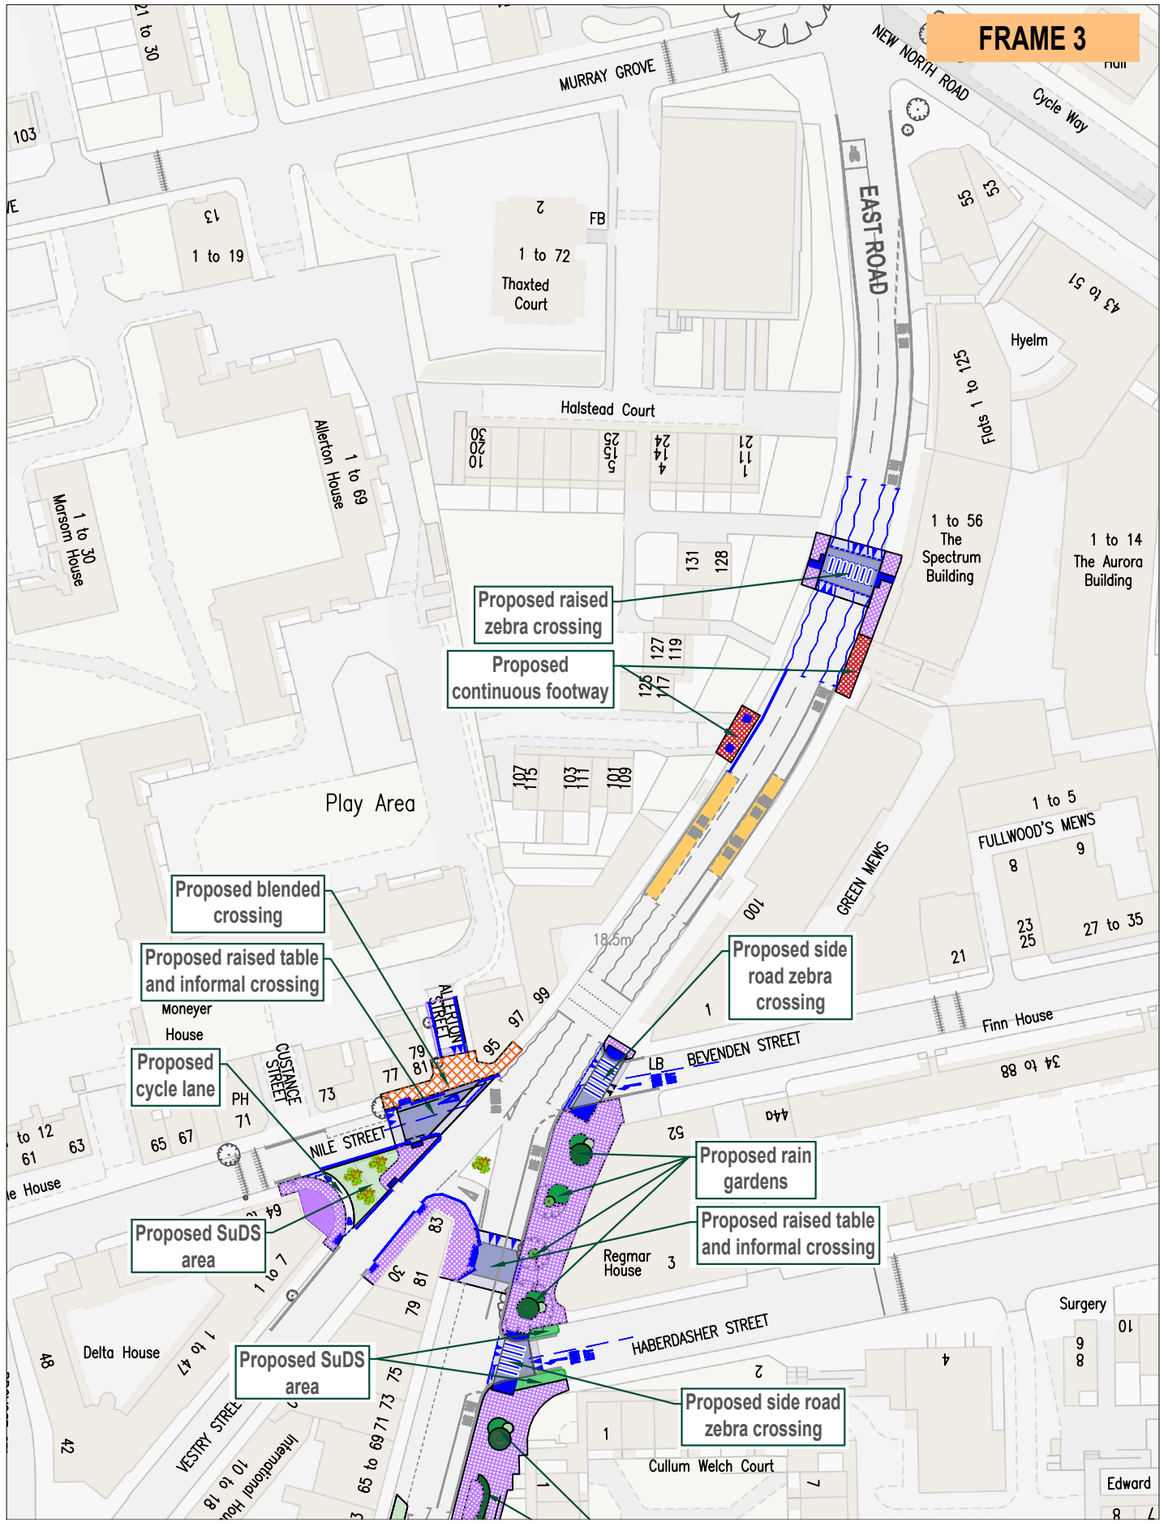
FRAME 3
MURRAY GROVE
NEW NORTH ROAD
Cycle Way
EAST ROAD
Thaxted Court
Halstead Court
Hyelm
Allerton House
Morsom House
The Spectrum Building
The Aurora Building
Play Area
FULLWOOD'S MEWS
GREEN MEWS
Proposed raised zebra crossing
Proposed continuous footway
Proposed blended crossing
Proposed raised table and informal crossing
Proposed cycle lane
Proposed SuDS area
Proposed side road zebra crossing
Proposed rain gardens
Proposed raised table and informal crossing
Proposed SuDS area
Proposed side road zebra crossing
Moneyer House
CUSTANCE STREET
ALTHORPE STREET
NILE STREET
BEVENDEN STREET
HABERDASHER STREET
Regmar House
Finn House
Cullum Welch Court
Delta House
VESTRY STREET
PROVOST STREET
Surgery

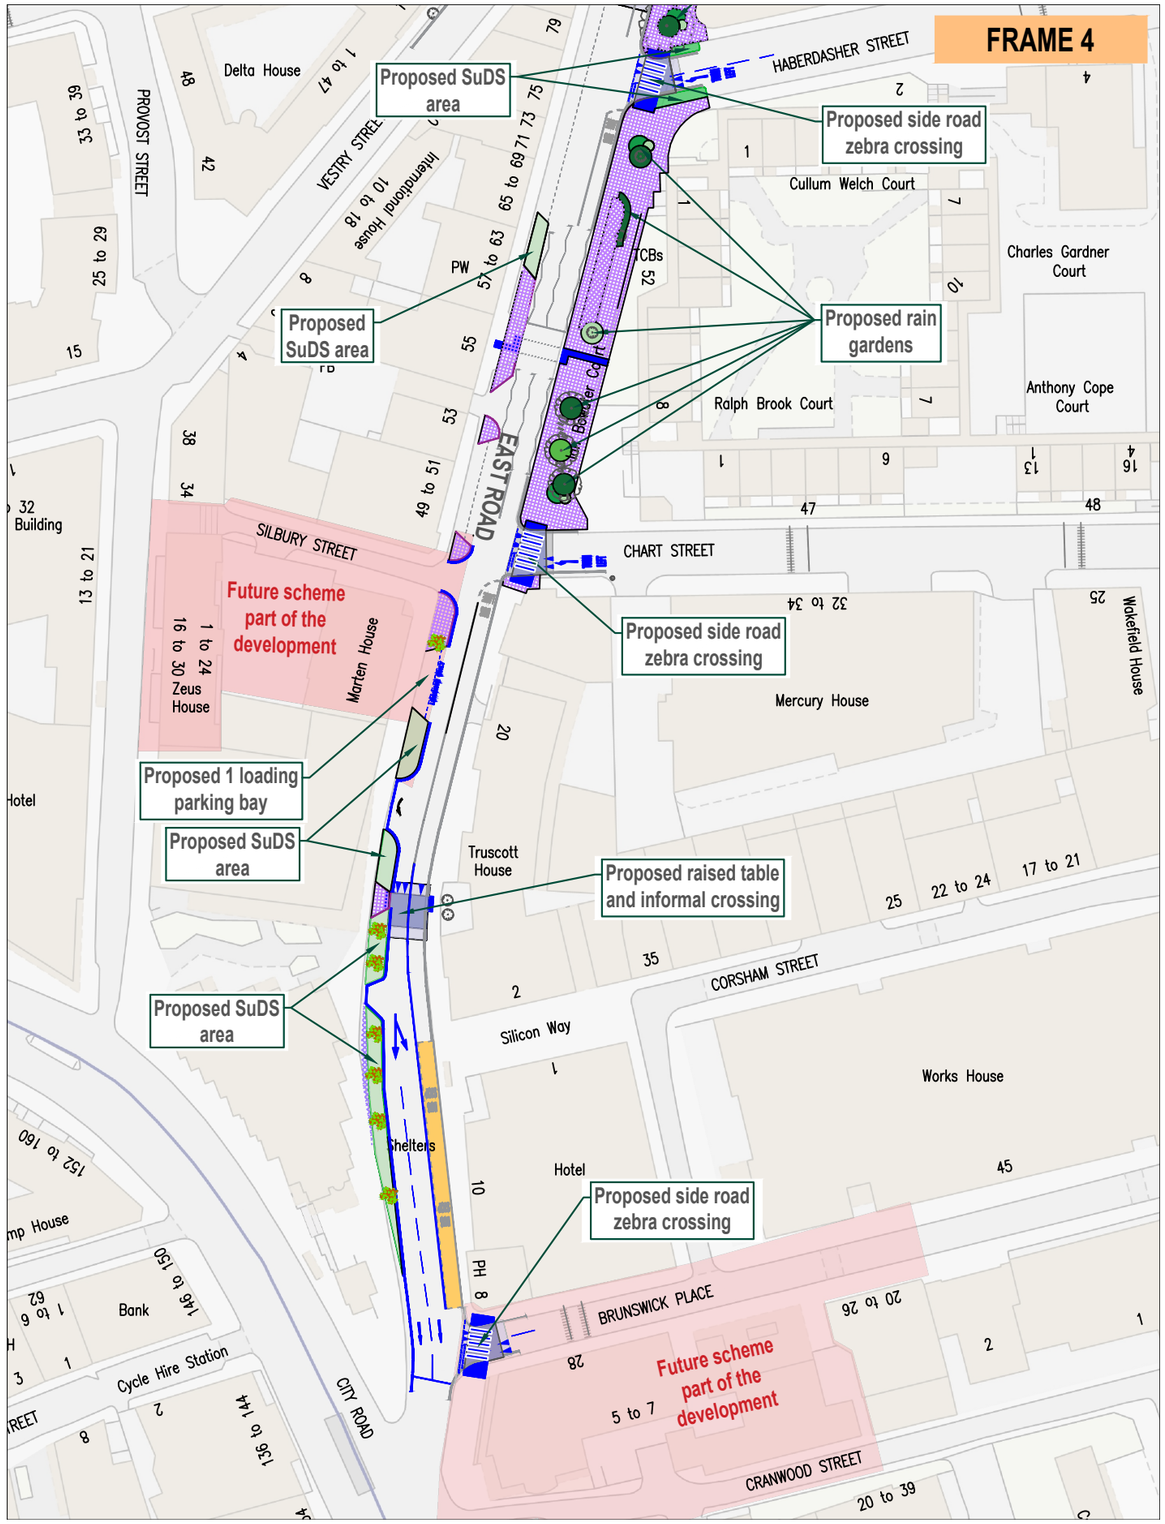
FRAME 4
HABERDASHER STREET
Proposed SuDS area
Proposed side road zebra crossing
Cullum Welch Court
Charles Gardner Court
Proposed SuDS area
Proposed rain gardens
Ralph Brook Court
Anthony Cope Court
EAST ROAD
SILBURY STREET
Future scheme part of the development
Marten House
Zeus House
CHART STREET
Proposed side road zebra crossing
Mercury House
Wakefield House
Proposed 1 loading parking bay
Proposed SuDS area
Truscott House
Proposed raised table and informal crossing
CORSHAM STREET
Silicon Way
Works House
Proposed SuDS area
Shelters
Hotel
Proposed side road zebra crossing
BRUNSWICK PLACE
Future scheme part of the development
CRANWOOD STREET
CITY ROAD
Cycle Hire Station
Bank
Delta House
VESTRY STREET
PROVOST STREET