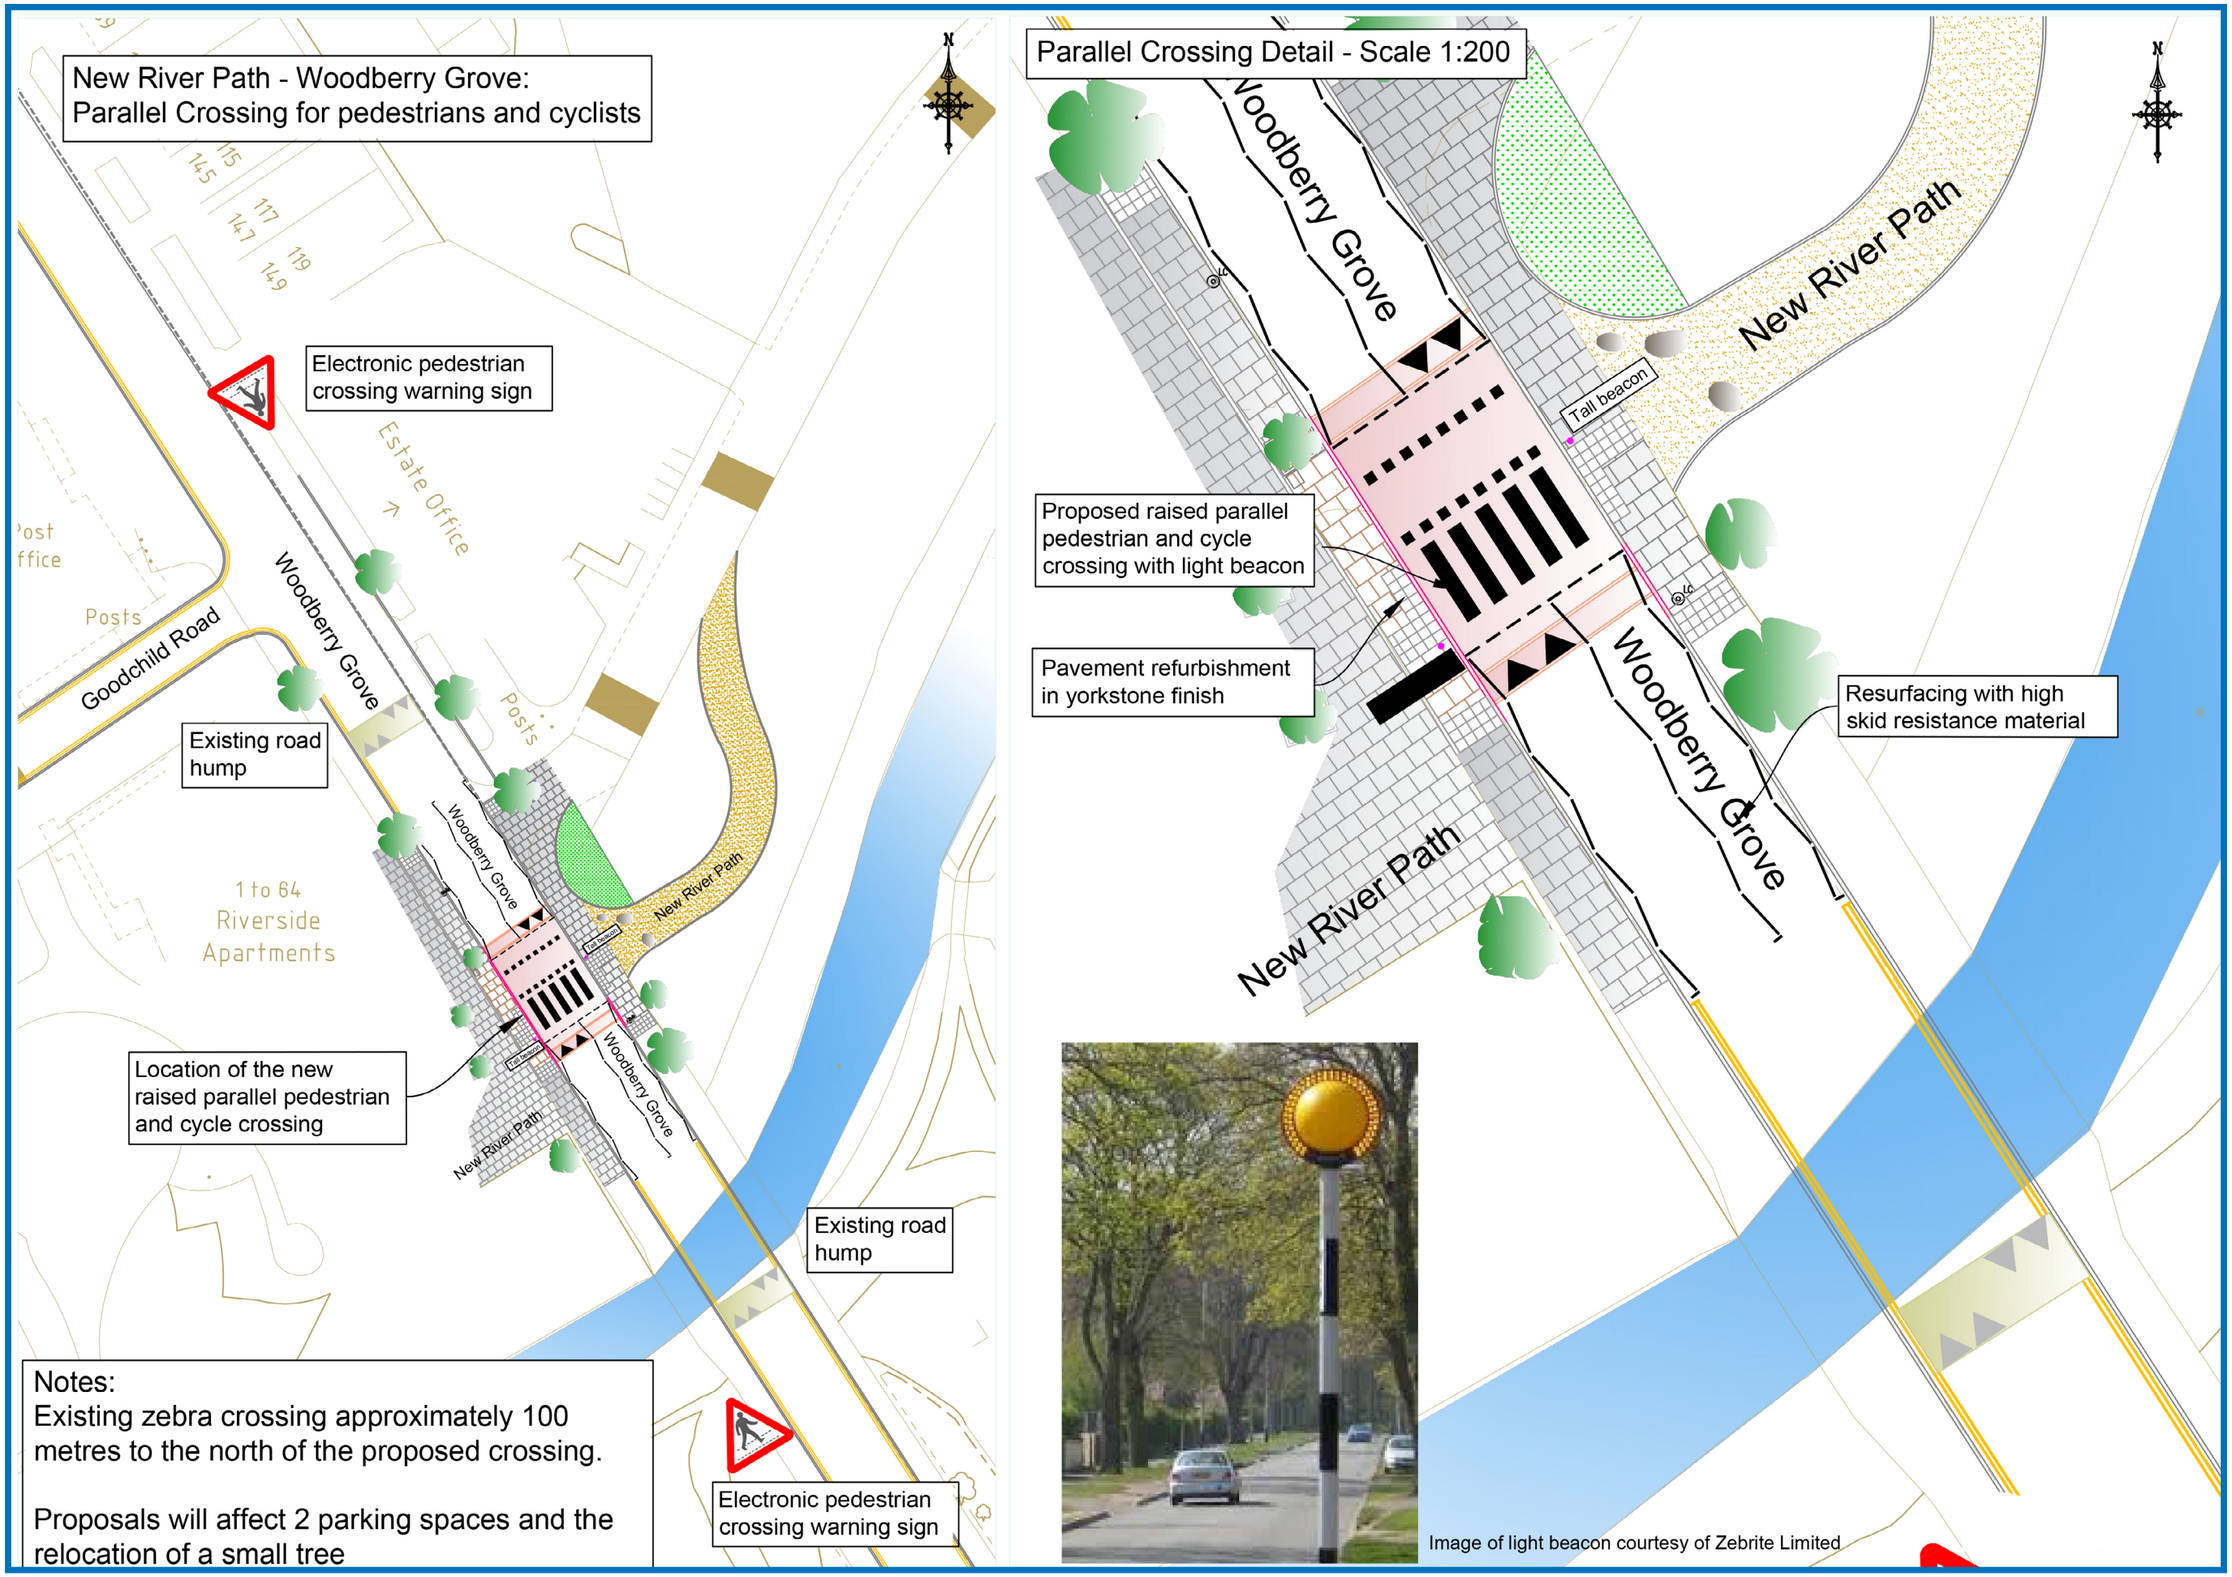


Notes:
Existing zebra crossing approximately 100 metres to the north of the proposed crossing.

Proposals will affect 2 parking spaces and the relocation of a small tree

Hackney

HDS4354